Site Plan & Elevation

0 20' 40' 80'

NOTE: IT SHALL BE THE RESPONSIBILITY OF THE CONTRACTOR TO VERIFY LOCATIONS AND ELEVATIONS OF EXISTING UTILITIES PRIOR TO COMMENCEMENT OF ANY CONSTRUCTION. DIGSAFE IS TO BE NOTIFIED 72 WORKING HOURS IN ADVANCE OF CONSTRUCTION. DIGSAFE 1-888-344-7233

DIG SAFE 1-888-344-7233

LAYOUT PLAN

REVISIONS

No.	DATE	DESCRIPTION

JOYCE E. HASTINGS P.L.S.

JOSEPH M. NIHILL P.E.

THE RESIDENCES AT DOVER ROAD
BRIDGE STREET
MILLIS, MASSACHUSETTS

PREPARED FOR:
BARBERRY HOMES
10 SPEEN STREET
FRAMINGHAM, MA

PREPARED FOR:
BARBERRY HOMES
10 SPEEN STREET
FRAMINGHAM, MA

GLM Engineering Consultants, Inc.
19 EXCHANGE STREET
HOLLISTON, MA 01746
P: 508-429-1100
F: 508-429-7160
www.GLMengineering.com

DRW.:	
JOB No.	16009.00
DATE:	05/17/2016
SCALE:	AS NOTED
SHEET:	T0.00
PLAN #:	

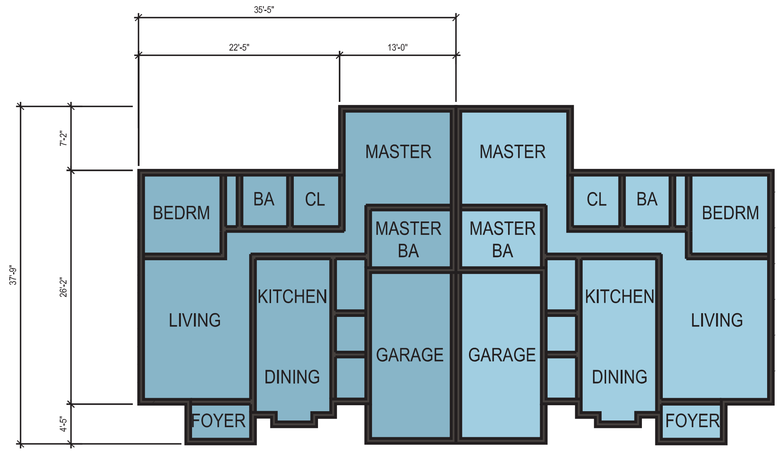

TYPICAL COTTAGE FLOOR PLAN

0 10' 20' 40'

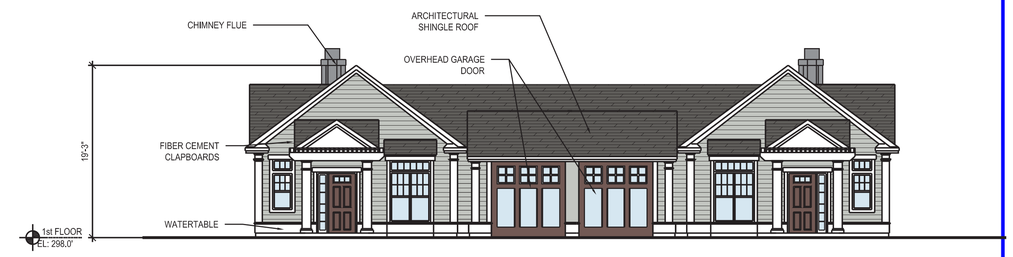

TYPICAL COTTAGE ELEVATION

0 10' 20' 40'

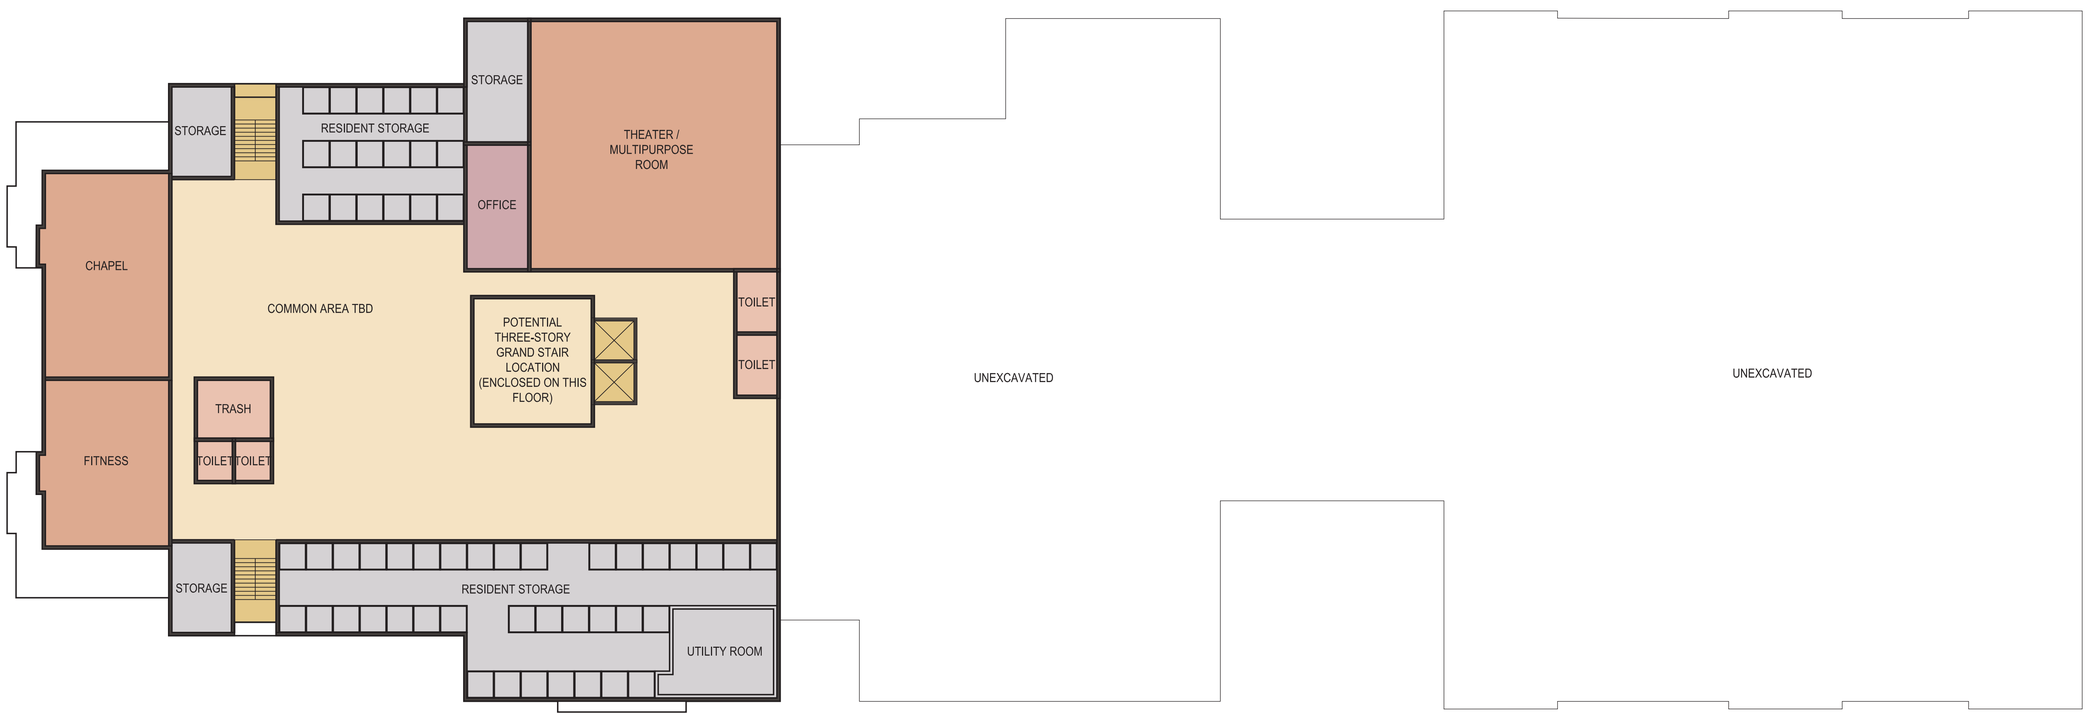

BASEMENT PLAN

0 20' 40' 80'

BUILDING SUMMARY

53 AI Units	40 ALZ Units
39 Studios	36 Studios
14 One-Bed Rooms	4 Companion
14 Cottages	

GRAPHIC SCALE

30 0 15 30 60 120

(IN FEET)
1 inch = 30 ft.

NOTE: IT SHALL BE THE RESPONSIBILITY OF THE CONTRACTOR TO VERIFY LOCATIONS AND ELEVATIONS OF EXISTING UTILITIES PRIOR TO COMMENCEMENT OF ANY CONSTRUCTION.
DIGSAFE IS TO BE NOTIFIED 72 WORKING HOURS IN ADVANCE OF CONSTRUCTION:
DIGSAFE 1-888-344-7233

Basement Plan
& Cottage Plan and Elevation

LAYOUT PLAN

REVISIONS

No.	DATE	DESCRIPTION

JOYCE E. HASTINGS, P.L.S.

JOSEPH M. NIHILL, P.E.

THE RESIDENCES AT DOVER ROAD
BRIDGE STREET
MILLIS, MASSACHUSETTS

PREPARED FOR:
BARBERRY HOMES
10 SPEEN STREET
FRAMINGHAM, MA

GLM Engineering Consultants, Inc.
19 EXCHANGE STREET
HOLLISTON, MA 01746
P: 508-429-1100
F: 508-429-7160
www.GLMengineering.com

DRW.:
JOB No. 16009.00
DATE: 05/17/2016
SCALE: AS NOTED
SHEET: A1.00
PLAN #:

BUILDING SUMMARY

53 AI Units	40 ALZ Units
39 Studios	36 Studios
14 One-Bed Rooms	4 Companion
14 Cottages	

NOTE: IT SHALL BE THE RESPONSIBILITY OF THE CONTRACTOR TO VERIFY LOCATIONS AND ELEVATIONS OF EXISTING UTILITIES PRIOR TO COMMENCEMENT OF ANY CONSTRUCTION.
DIGSAFE IS TO BE NOTIFIED 72 WORKING HOURS IN ADVANCE OF CONSTRUCTION.
DIGSAFE 1-888-344-7233

First Floor Plan

0 20' 40' 80'

REVISIONS

No.	DATE	DESCRIPTION

JOYCE E. HASTINGS P.L.S.

JOSEPH M. NIHILL P.E.

THE RESIDENCES AT DOVER
BRIDGE STREET
MILLIS, MASSACHUSETTS

PREPARED FOR:
BARBERRY HOMES
10 SPEEN STREET
FRAMINGHAM, MA

PREPARED FOR:
BARBERRY HOMES
10 SPEEN STREET
FRAMINGHAM, MA

GLM Engineering Consultants, Inc.
19 EXCHANGE STREET
HOLLISTON, MA 01746
P: 508-429-1100
F: 508-429-7160
www.GLMengineering.com

DRW.:	
JOB No.	16009.00
DATE:	05/17/2016
SCALE:	AS NOTED
SHEET:	A1.01
PLAN #:	

BUILDING SUMMARY

53 AI Units	40 ALZ Units
39 Studios	36 Studios
14 One-Bed Rooms	4 Companion
14 Cottages	

NOTE: IT SHALL BE THE RESPONSIBILITY OF THE CONTRACTOR TO VERIFY LOCATIONS AND ELEVATIONS OF EXISTING UTILITIES PRIOR TO COMMENCEMENT OF ANY CONSTRUCTION.
DIGSAFE IS TO BE NOTIFIED 72 WORKING HOURS IN ADVANCE OF CONSTRUCTION.
DIGSAFE 1-888-344-7233

DIG SAFE 1-888-344-7233

Second Floor Plan

0 20' 40' 80'

REVISIONS

No.	DATE	DESCRIPTION

JOYCE E. HASTINGS, P.L.S.

JOSEPH M. NIHILL, P.E.

THE RESIDENCES AT DOVER ROAD
BRIDGE STREET
MILLIS, MASSACHUSETTS

PREPARED FOR:
BARBERRY HOMES
10 SPEEN STREET
FRAMINGHAM, MA

PREPARED FOR:
BARBERRY HOMES
10 SPEEN STREET
FRAMINGHAM, MA

GLM Engineering Consultants, Inc.
19 EXCHANGE STREET
HOLLISTON, MA 01746
P: 508-429-1100
F: 508-429-7160
www.GLMengineering.com

DRW.:	
JOB No.	16009.00
DATE:	05/17/2016
SCALE:	AS NOTED
SHEET:	A1.02
PLAN #:	

MATERIAL KEY

- FIBER CEMENT CLAPBOARDS, EXPOSURE TBD
- MASONRY VENEER CHIMNEY
- ARCHITECTURAL SHINGLE ROOFING
- FIBER CEMENT PANELING
- METAL CLADDING

West Elevations

0 10' 20' 40'

DIGSAFE 1-888-344-7233

NOTE: IT SHALL BE THE RESPONSIBILITY OF THE CONTRACTOR TO VERIFY LOCATIONS AND ELEVATIONS OF EXISTING UTILITIES PRIOR TO COMMENCEMENT OF ANY CONSTRUCTION. DIGSAFE IS TO BE NOTIFIED 72 WORKING HOURS IN ADVANCE OF CONSTRUCTION. DIGSAFE 1-888-344-7233

REVISIONS

No.	DATE	DESCRIPTION

JOYCE E. HASTINGS P.L.S.

JOSEPH M. NIHILL P.E.

THE RESIDENCES AT DOVER ROAD
BRIDGE STREET
MILLIS, MASSACHUSETTS

PREPARED FOR:
BARBERRY HOMES
10 SPEEN STREET
FRAMINGHAM, MA

GLM Engineering Consultants, Inc.
19 EXCHANGE STREET
HOLLISTON, MA 01746
P: 508-429-1100
F: 508-429-7160
www.GLMengineering.com

DRW.:	
JOB No.	16009.00
DATE:	05/17/2016
SCALE:	AS NOTED
SHEET:	A2.00
PLAN #:	

SOUTH ELEVATION

NORTH ELEVATION

MATERIAL KEY

- FIBER CEMENT CLAPBOARDS, EXPOSURE TBD
- MASONRY VENEER CHIMNEY
- ARCHITECTURAL SHINGLE ROOFING
- FIBER CEMENT PANELING
- METAL CLADDING

DIG SAFE 1-888-344-7233

NOTE: IT SHALL BE THE RESPONSIBILITY OF THE CONTRACTOR TO VERIFY LOCATIONS AND ELEVATIONS OF EXISTING UTILITIES PRIOR TO COMMENCEMENT OF ANY CONSTRUCTION.
DIGSAFE IS TO BE NOTIFIED 72 WORKING HOURS IN ADVANCE OF CONSTRUCTION.
DIGSAFE 1-888-344-7233

South and North Elevations

0 10' 20' 40'

REVISIONS

No.	DATE	DESCRIPTION

JOYCE E. HASTINGS P.L.S.

JOSEPH M. NIHILL P.E.

THE RESIDENCES AT DOVER ROAD
BRIDGE STREET
MILLIS, MASSACHUSETTS

PREPARED FOR:
BARBERRY HOMES
10 SPEEN STREET
FRAMINGHAM, MA

GLM Engineering Consultants, Inc.
19 EXCHANGE STREET
HOLLISTON, MA 01746
P: 508-429-1100
F: 508-429-7160
www.GLMengineering.com

DRW.:
JOB No. 16009.00
DATE: 05/17/2016
SCALE: AS NOTED
SHEET: A2.01
PLAN #:

NOTE: IT SHALL BE THE RESPONSIBILITY OF THE CONTRACTOR TO VERIFY LOCATIONS AND ELEVATIONS OF EXISTING UTILITIES PRIOR TO COMMENCEMENT OF ANY CONSTRUCTION.
DIGSAFE IS TO BE NOTIFIED 72 WORKING HOURS IN ADVANCE OF CONSTRUCTION.
DIGSAFE 1-888-344-7233

DIGSAFE 1-888-344-7233

East Elevations

0 10' 20' 40'

REVISIONS

No.	DATE	DESCRIPTION

JOYCE E. HASTINGS P.L.S.

JOSEPH M. NIHILL P.E.

THE RESIDENCES AT DOVER ROAD
BRIDGE STREET
MILLIS, MASSACHUSETTS

PREPARED FOR:
BARBERRY HOMES
10 SPEEN STREET
FRAMINGHAM, MA

PREPARED FOR:
BARBERRY HOMES
10 SPEEN STREET
FRAMINGHAM, MA

GLM Engineering Consultants, Inc.
19 EXCHANGE STREET
HOLLISTON, MA 01746
P: 508-429-1100
F: 508-429-7160
www.GLMengineering.com

DRW.:
JOB No. 16009.00
DATE: 05/17/2016
SCALE: AS NOTED
SHEET: A2.02
PLAN #:

NOTE: IT SHALL BE THE RESPONSIBILITY OF THE CONTRACTOR TO VERIFY LOCATIONS AND ELEVATIONS OF EXISTING UTILITIES PRIOR TO COMMENCEMENT OF ANY CONSTRUCTION.
DIGSAFE IS TO BE NOTIFIED 72 WORKING HOURS IN ADVANCE OF CONSTRUCTION.
DIGSAFE 1-888-344-7233

Perspective View

REVISIONS

No.	DATE	DESCRIPTION

JOYCE E. HASTINGS, P.L.S.

JOSEPH M. NIHILL, P.E.

THE RESIDENCES AT DOVER ROAD
BRIDGE STREET
MILLIS, MASSACHUSETTS

PREPARED FOR:
BARBERRY HOMES
10 SPEEN STREET
FRAMINGHAM, MA

GLM Engineering Consultants, Inc.
19 EXCHANGE STREET
HOLLISTON, MA 01746
P: 508-429-1100
F: 508-429-7160
www.GLMengineering.com

DRW.:	
JOB No.	16009.00
DATE:	05/17/2016
SCALE:	AS NOTED
SHEET:	A3.00
PLAN #:	