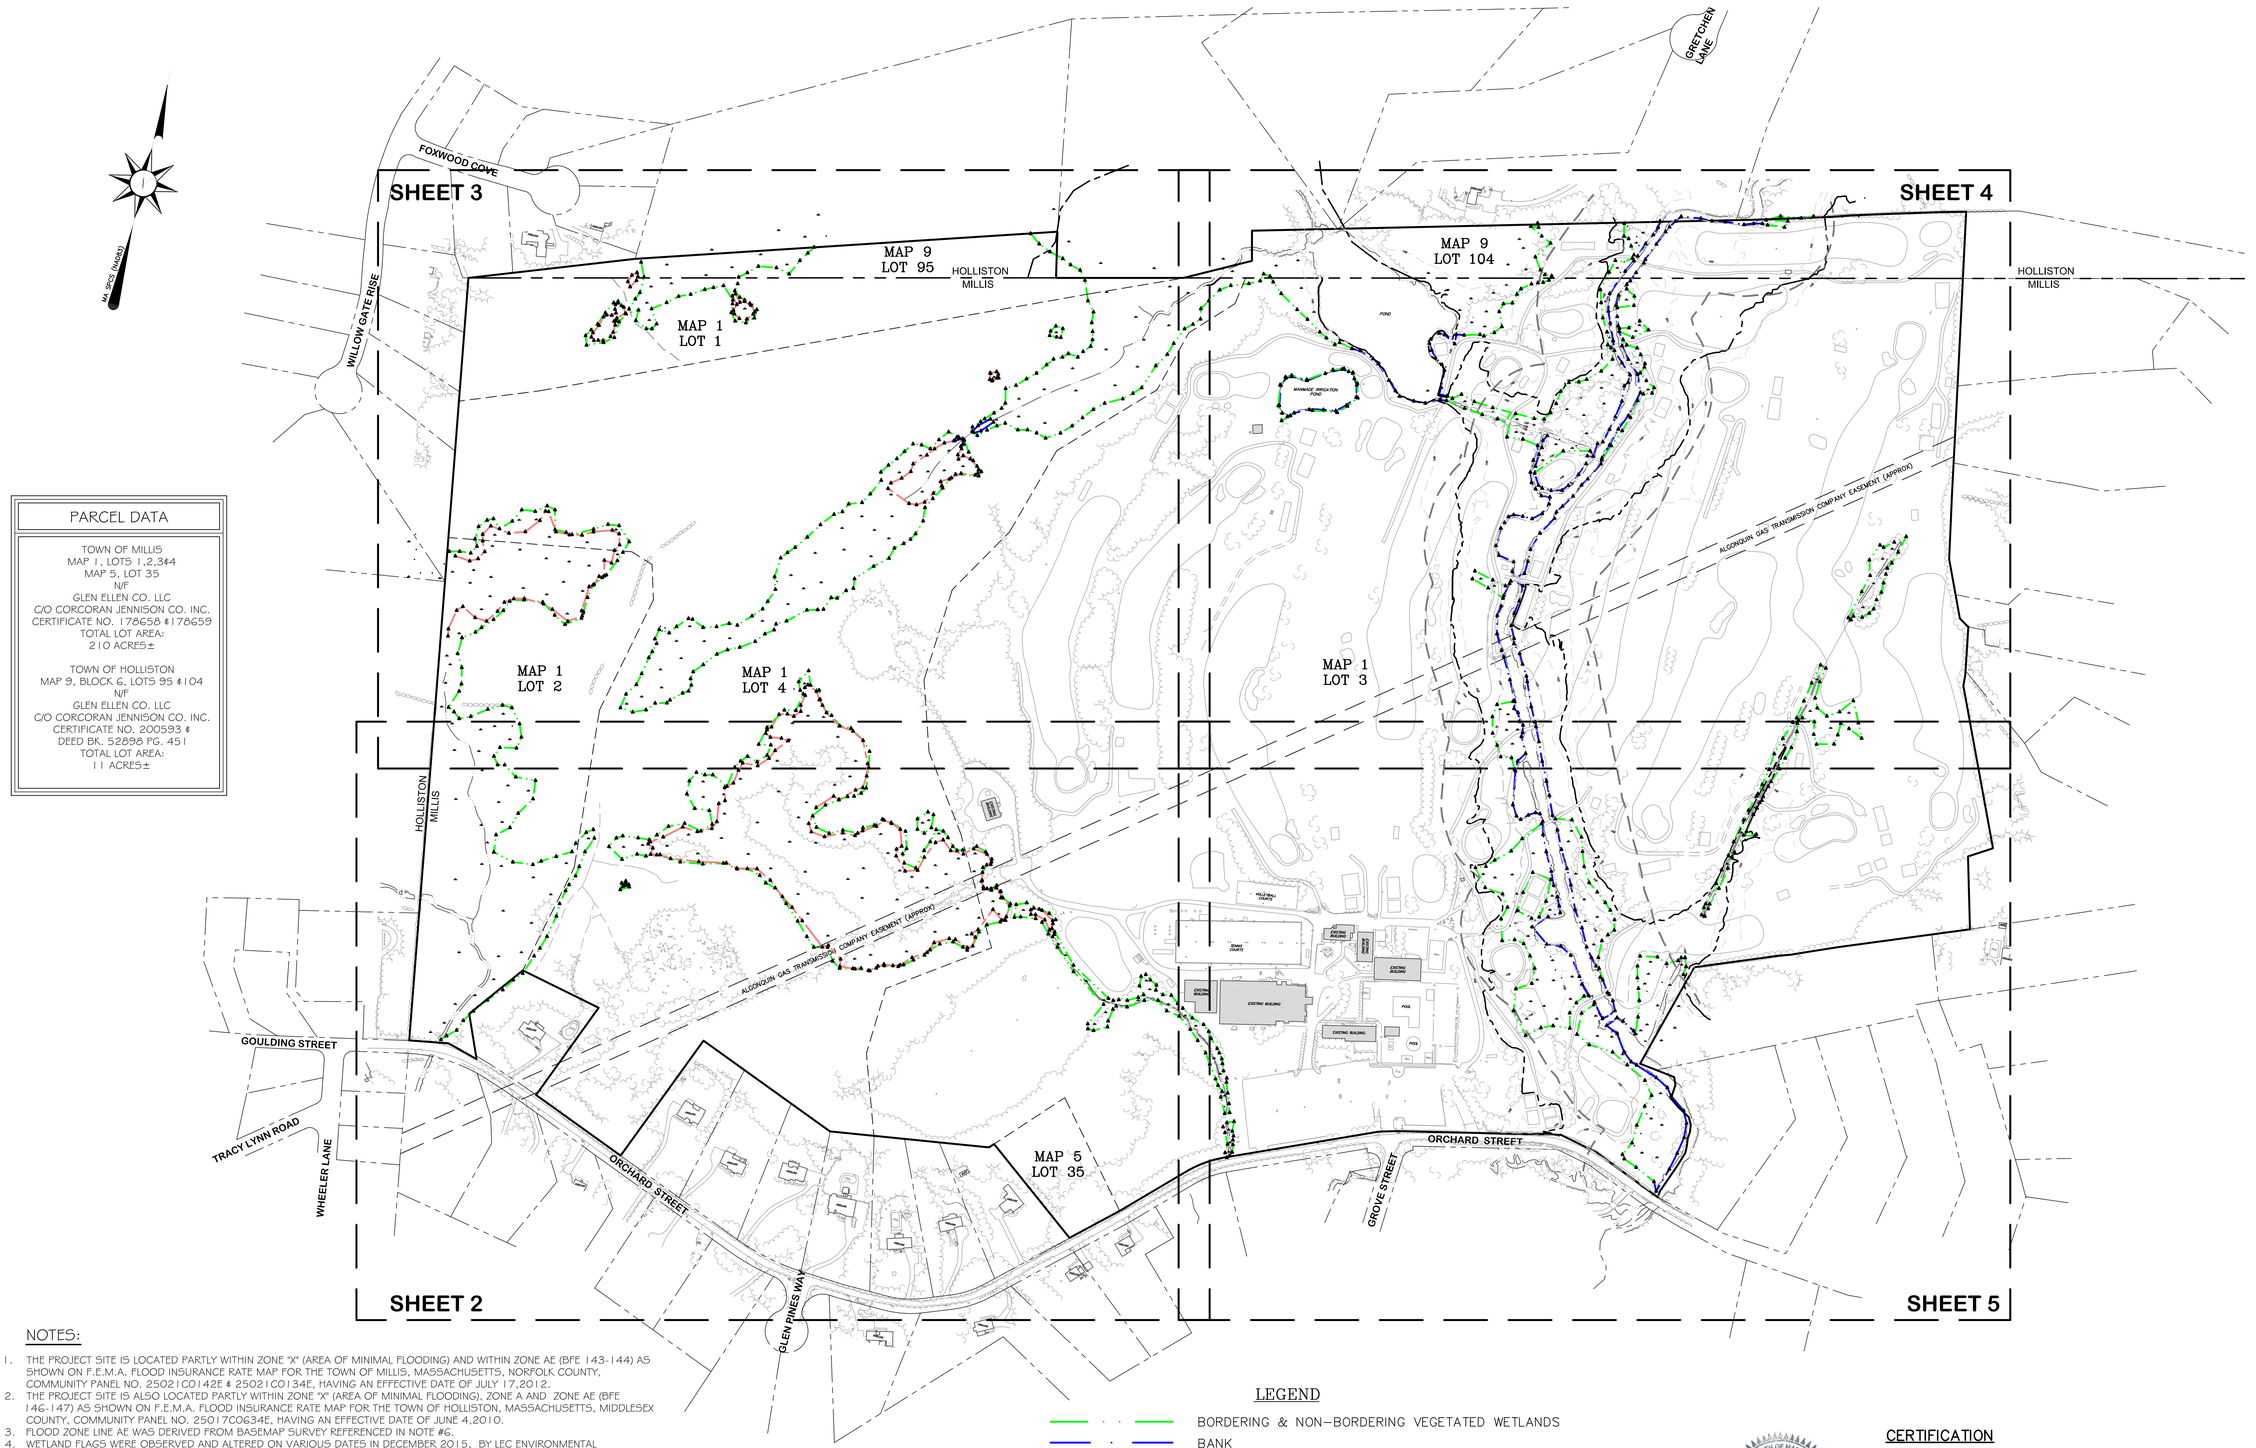

PARCEL DATA

TOWN OF MILLIS
MAP 1, LOTS 1,2,3&4
MAP 5, LOT 35
N/F
GLEN ELLEN CO. LLC
C/O CORCORAN JENNISON CO. INC.
CERTIFICATE NO. 178658 & 178659
TOTAL LOT AREA:
210 ACRES±

TOWN OF HOLLISTON
MAP 9, BLOCK 6, LOTS 95 & 104
N/F
GLEN ELLEN CO. LLC
C/O CORCORAN JENNISON CO. INC.
CERTIFICATE NO. 200593 &
DEED BK. 52898 PG. 451
TOTAL LOT AREA:
11 ACRES±

NOTES:

1. THE PROJECT SITE IS LOCATED PARTLY WITHIN ZONE "X" (AREA OF MINIMAL FLOODING) AND WITHIN ZONE AE (BFE 143-144) AS SHOWN ON F.E.M.A. FLOOD INSURANCE RATE MAP FOR THE TOWN OF MILLIS, MASSACHUSETTS, NORFOLK COUNTY, COMMUNITY PANEL NO. 25021C0142E & 25021C0134E, HAVING AN EFFECTIVE DATE OF JULY 17,2012.
2. THE PROJECT SITE IS ALSO LOCATED PARTLY WITHIN ZONE "X" (AREA OF MINIMAL FLOODING), ZONE A AND ZONE AE (BFE 146-147) AS SHOWN ON F.E.M.A. FLOOD INSURANCE RATE MAP FOR THE TOWN OF HOLLISTON, MASSACHUSETTS, MIDDLESEX COUNTY, COMMUNITY PANEL NO. 25017C0634E, HAVING AN EFFECTIVE DATE OF JUNE 4,2010.
3. FLOOD ZONE LINE AE WAS DERIVED FROM BASEMAP SURVEY REFERENCED IN NOTE #6.
4. WETLAND FLAGS WERE OBSERVED AND ALTERED ON VARIOUS DATES IN DECEMBER 2015, BY LEC ENVIRONMENTAL CONSULTANTS, INC.
5. WETLAND FLAGS WERE LOCATED BY ESE CONSULTANTS, INC.
6. PLANIMETRIC AND TOPOGRAPHIC FEATURES COMPILED BY ESE CONSULTANTS, INC. UTILIZING PHOTOGRAMMETRIC METHODS FROM AERIAL PHOTOGRAPHY. AERIAL PHOTOGRAPHY PERFORMED BY KEYSTONE AERIAL PHOTOGRAPHY ON APRIL 15, 2015 WITH A PHOTO SCALE OF 4.4cm GSD.
7. BANK FLAGS O-7 TO O-14 AND U-7 TO U-15 DEMARCATE AN INTERMITTENT STREAM.
8. VERNAL POOLS SHOWN ON THIS PLAN MEET THE MILLIS WETLAND BYLAW DEFINITION OF VERNAL POOL BUT HAVE NOT BEEN CERTIFIED BY NHESP.

LEGEND

- BORDERING & NON-BORDERING VEGETATED WETLANDS
- BANK
- VERNAL POOL(MHW)
- FLOOD PLAIN
- 200' RIVERFRONT AREA
- R-5 WETLAND FLAG

COMMONWEALTH OF MASSACHUSETTS
SHAWN L. CRAWFORD
No. 48655
REGISTERED PROFESSIONAL LAND SURVEYOR

CERTIFICATION

I CERTIFY THAT THIS PLAN AND SURVEY CONFORMS TO THE ETHICAL, PROCEDURAL AND TECHNICAL STANDARDS FOR THE PRACTICE OF LAND SURVEYING IN THE COMMONWEALTH OF MASSACHUSETTS.

Shawn Crawford 4-27-16

REGISTERED PROFESSIONAL LAND SURVEYOR DATE

ESE Consultants, Inc.
134 Flanders Road
Suite 275
Westborough, MA 01581
TEL: 508-616-8129
FAX: 508-366-7778

ESE Land Planning Engineering Land Surveying

REV.	DATE	DESCRIPTION	DRAWN
4	4/27/16	ADD VERNAL POOL FLAGS	
3	3/31/16	UPDATE BASEMAP FROM 2016 AERIALS AND FLOOD ZONE	
2	3/10/16	ADD BANK FLAGS	
1	2/2/16	MISC UPDATES TO BASEMAP AND WETLAND LINE	

PLAN OF LAND
TO ACCOMPANY
ANRAD APPLICATION
PREPARED FOR
TOLL BROTHERS INC
IN
MILLIS, MASSACHUSETTS

DATE: 1/4/16	SCALE: 1"=200'
CHECKED BY: SLC	DRAWN: SLC
JOB NO.: 3878	FILE NAME: –
REF. NO.:	
SHEET NO.: 1 OF 5	

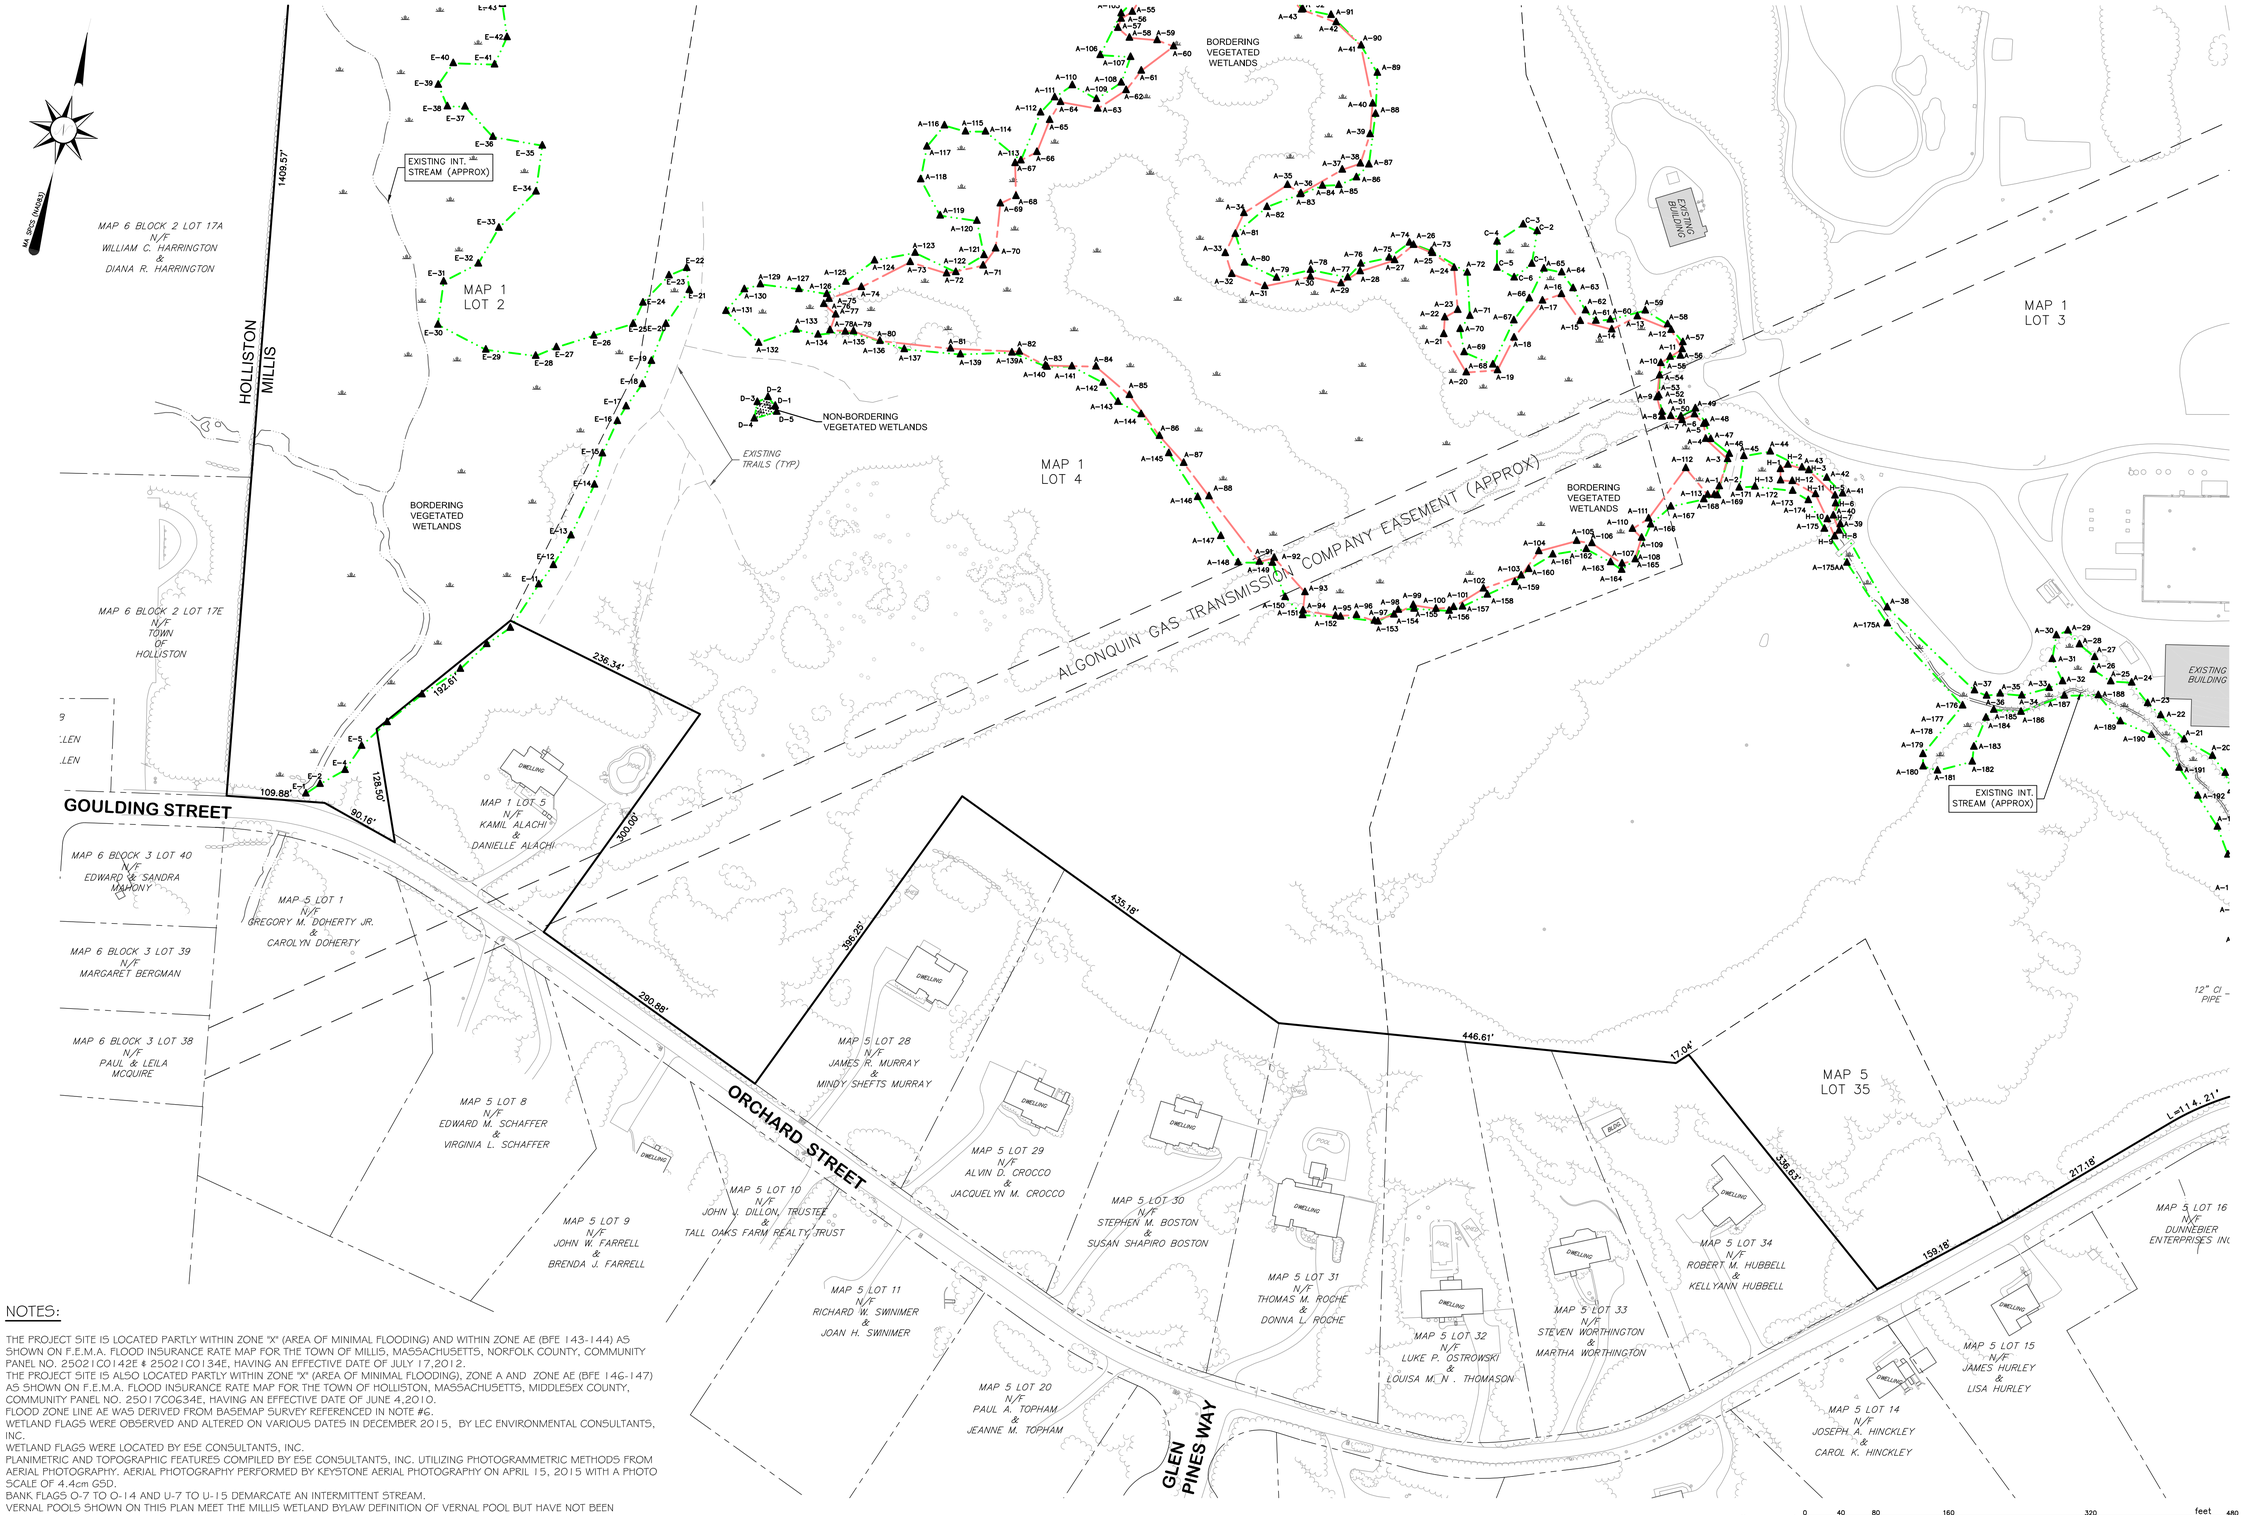

NOTES:

1. THE PROJECT SITE IS LOCATED PARTLY WITHIN ZONE "X" (AREA OF MINIMAL FLOODING) AND WITHIN ZONE AE (BFE 143-144) AS SHOWN ON F.E.M.A. FLOOD INSURANCE RATE MAP FOR THE TOWN OF MILLIS, MASSACHUSETTS, NORFOLK COUNTY, COMMUNITY PANEL NO. 25021C0142E & 25021C0134E, HAVING AN EFFECTIVE DATE OF JULY 17,2012.
2. THE PROJECT SITE IS ALSO LOCATED PARTLY WITHIN ZONE "X" (AREA OF MINIMAL FLOODING), ZONE A AND ZONE AE (BFE 146-147) AS SHOWN ON F.E.M.A. FLOOD INSURANCE RATE MAP FOR THE TOWN OF HOLLISTON, MASSACHUSETTS, MIDDLESEX COUNTY, COMMUNITY PANEL NO. 25017C0634E, HAVING AN EFFECTIVE DATE OF JUNE 4,2010.
3. FLOOD ZONE LINE AE WAS DERIVED FROM BASEMAP SURVEY REFERENCED IN NOTE #6.
4. WETLAND FLAGS WERE OBSERVED AND ALTERED ON VARIOUS DATES IN DECEMBER 2015, BY LEC ENVIRONMENTAL CONSULTANTS, INC.
5. WETLAND FLAGS WERE LOCATED BY ESE CONSULTANTS, INC.
6. PLANIMETRIC AND TOPOGRAPHIC FEATURES COMPILED BY ESE CONSULTANTS, INC. UTILIZING PHOTOGRAMMETRIC METHODS FROM AERIAL PHOTOGRAPHY. AERIAL PHOTOGRAPHY PERFORMED BY KEYSTONE AERIAL PHOTOGRAPHY ON APRIL 15, 2015 WITH A PHOTO SCALE OF 4.4cm GSD.
7. BANK FLAGS O-7 TO O-14 AND U-7 TO U-15 DEMARCATE AN INTERMITTENT STREAM.
8. VERNAL POOLS SHOWN ON THIS PLAN MEET THE MILLIS WETLAND BYLAW DEFINITION OF VERNAL POOL BUT HAVE NOT BEEN CERTIFIED BY NHESP.

COMMONWEALTH OF MASSACHUSETTS
SHAWN L. CRAWFORD
No. 49855
REGISTERED PROFESSIONAL ENGINEER

ESE Consultants, Inc.
134 Flanders Road
Suite 275
Westborough, MA 01581
TEL: 508-616-8129
FAX: 508-366-7778

ESE Land Planning Engineering Land Surveying

REV.	DATE	DESCRIPTION	DRAWN
4	4/27/16	ADD VERNAL POOL FLAGS	
3	3/31/16	UPDATE BASEMAP FROM 2016 AERIALS AND FLOOD ZONE	
2	3/10/16	ADD BANK FLAGS	
1	2/2/16	MISC UPDATES TO BASEMAP AND WETLAND LINE	

PLAN OF LAND
TO ACCOMPANY
ANRAD APPLICATION
PREPARED FOR
TOLL BROTHERS INC
IN
MILLIS, MASSACHUSETTS

DATE: 1/4/16	SCALE: 1"=80'
CHECKED BY: SLC	DRAWN: SLC
JOB NO.: 3878	FILE NAME: –
REF. NO.:	
SHEET NO.: 2 OF 5	

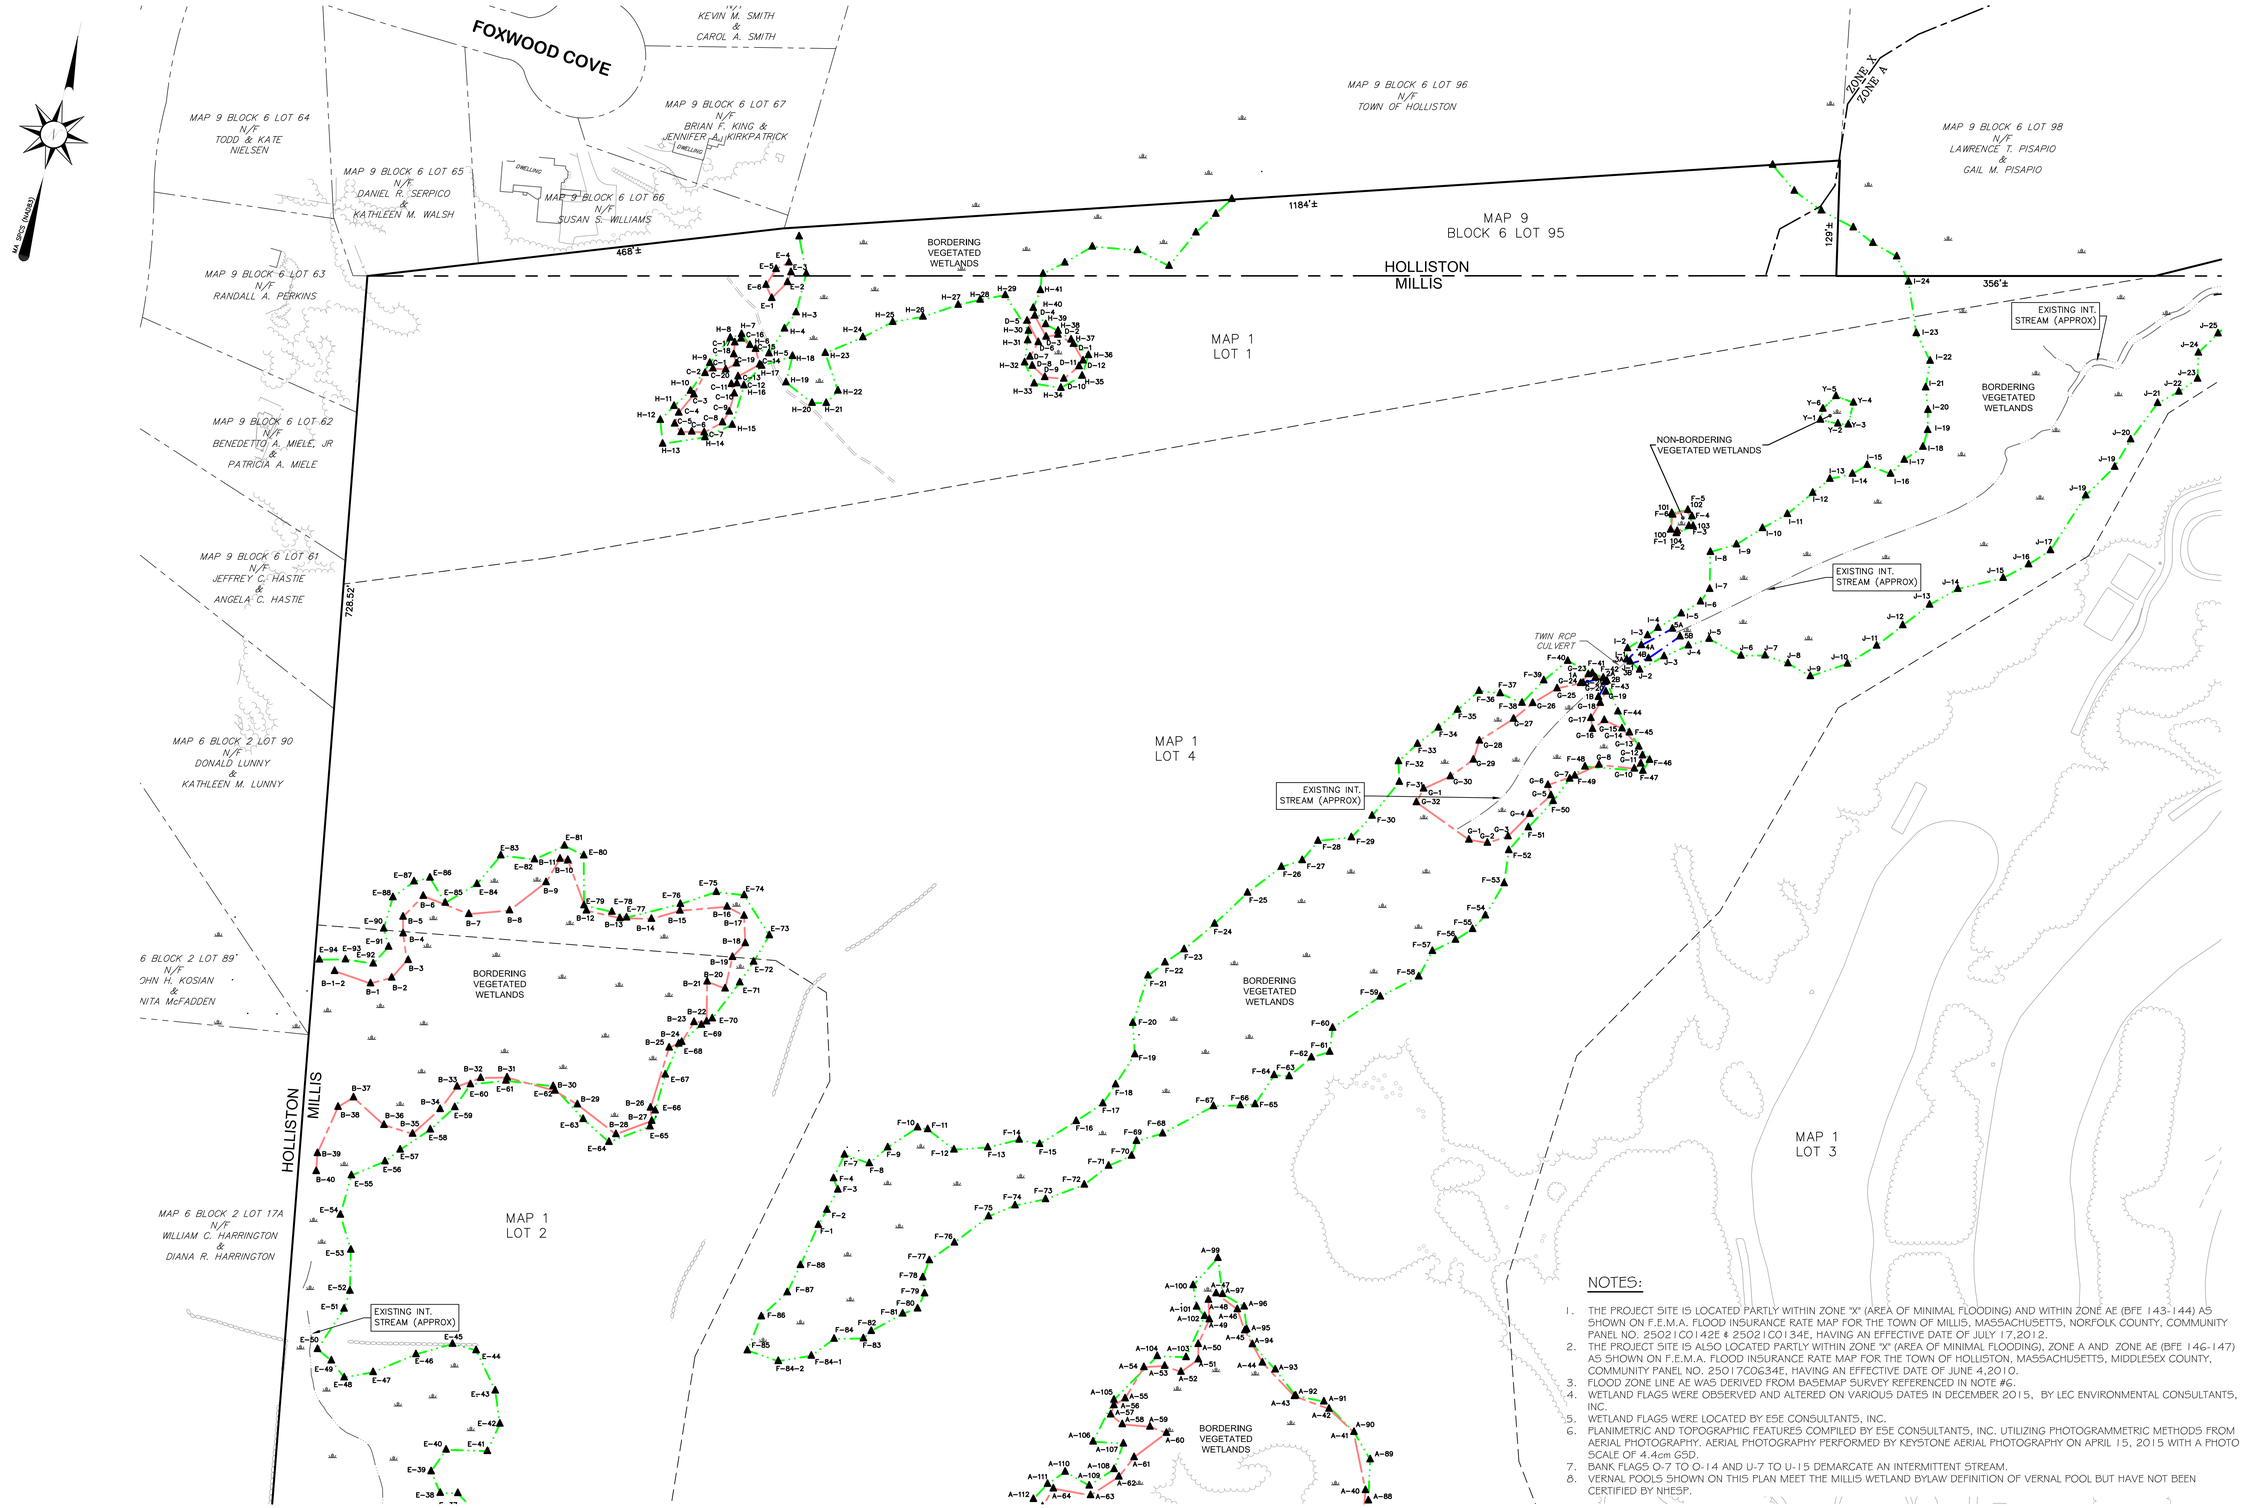

NOTES:

1. THE PROJECT SITE IS LOCATED PARTLY WITHIN ZONE "X" (AREA OF MINIMAL FLOODING) AND WITHIN ZONE AE (BFE 143-144) AS SHOWN ON F.E.M.A. FLOOD INSURANCE RATE MAP FOR THE TOWN OF MILLIS, MASSACHUSETTS, NORFOLK COUNTY, COMMUNITY PANEL NO. 25021C0142E & 25021C0134E, HAVING AN EFFECTIVE DATE OF JULY 17,2012.
2. THE PROJECT SITE IS ALSO LOCATED PARTLY WITHIN ZONE "X" (AREA OF MINIMAL FLOODING), ZONE A AND ZONE AE (BFE 146-147) AS SHOWN ON F.E.M.A. FLOOD INSURANCE RATE MAP FOR THE TOWN OF HOLLISTON, MASSACHUSETTS, MIDDLESEX COUNTY, COMMUNITY PANEL NO. 25017C0634E, HAVING AN EFFECTIVE DATE OF JUNE 4,2010.
3. FLOOD ZONE LINE AE WAS DERIVED FROM BASEMAP SURVEY REFERENCED IN NOTE #6.
4. WETLAND FLAGS WERE OBSERVED AND ALTERED ON VARIOUS DATES IN DECEMBER 2015, BY LEC ENVIRONMENTAL CONSULTANTS, INC.
5. WETLAND FLAGS WERE LOCATED BY ESE CONSULTANTS, INC.
6. PLANIMETRIC AND TOPOGRAPHIC FEATURES COMPILED BY ESE CONSULTANTS, INC. UTILIZING PHOTOGRAMMETRIC METHODS FROM AERIAL PHOTOGRAPHY. AERIAL PHOTOGRAPHY PERFORMED BY KEYSTONE AERIAL PHOTOGRAPHY ON APRIL 15, 2015 WITH A PHOTO SCALE OF 4.4cm GSD.
7. BANK FLAGS O-7 TO O-14 AND U-7 TO U-15 DEMARCATE AN INTERMITTENT STREAM.
8. VERNAL POOLS SHOWN ON THIS PLAN MEET THE MILLIS WETLAND BYLAW DEFINITION OF VERNAL POOL BUT HAVE NOT BEEN CERTIFIED BY NHESP.

1" = 80'

0 40 80 160 320 feet 480

0 5 10 20 50 100 meters

SHAWN L. CRAWFORD
No. 40855
REGISTERED
PROFESSIONAL LAND SURVEYOR
COMMONWEALTH OF MASSACHUSETTS

ESE Consultants, Inc.
134 Flanders Road
Suite 275
Westborough, MA 01581
TEL: 508-616-8129
FAX: 508-366-7778

Land Planning
Engineering
Land Surveying

REV.	DATE	DESCRIPTION	DRAWN
4	4/27/16	ADD VERNAL POOL FLAGS	
3	3/31/16	UPDATE BASEMAP FROM 2016 AERIALS AND FLOOD ZONE	
2	3/10/16	ADD BANK FLAGS	
1	2/2/16	WSC UPDATES TO BASEMAP AND WETLAND LINE	

PLAN OF LAND
TO ACCOMPANY
ANRAD APPLICATION
PREPARED FOR
TOLL BROTHERS INC
IN
MILLIS, MASSACHUSETTS

DATE: 1/4/16	SCALE: 1"=80'
CHECKED BY: SLC	DRAWN: SLC
JOB NO.: 3878	FILE NAME: –
REF. NO.:	
SHEET NO.: 3 OF 5	

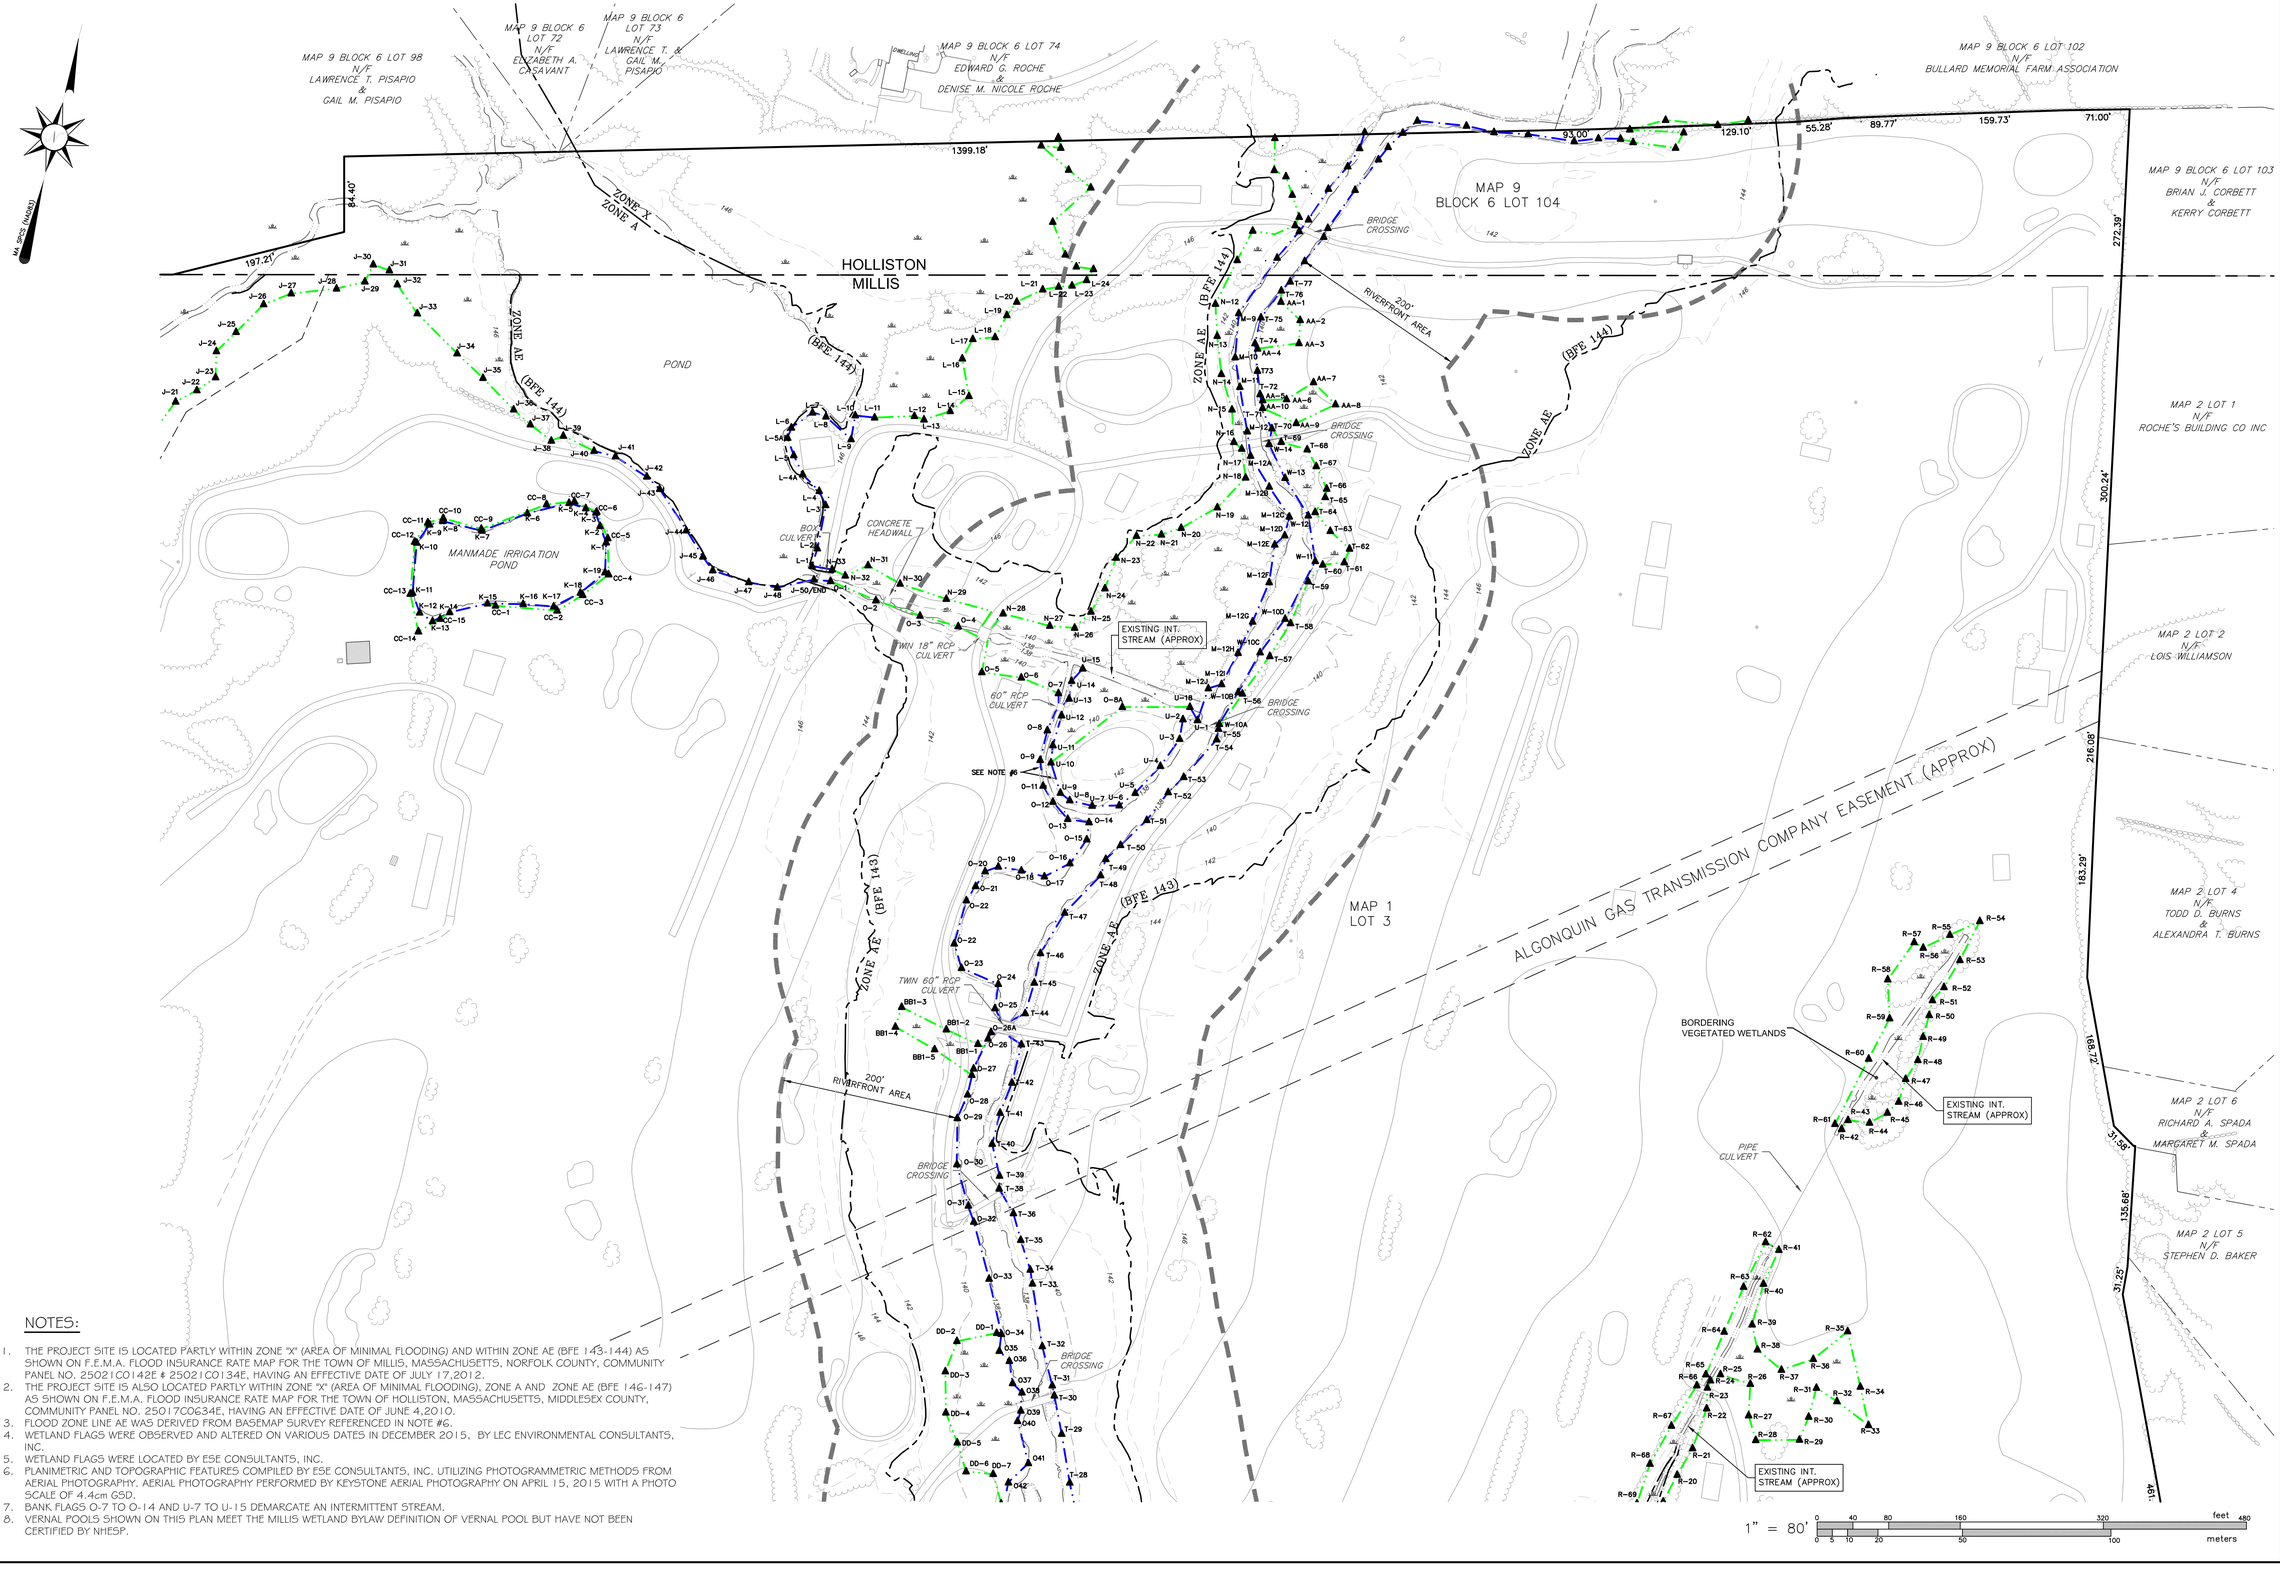

NOTES:

1. THE PROJECT SITE IS LOCATED PARTLY WITHIN ZONE "X" (AREA OF MINIMAL FLOODING) AND WITHIN ZONE AE (BFE 143-144) AS SHOWN ON F.E.M.A. FLOOD INSURANCE RATE MAP FOR THE TOWN OF MILLIS, MASSACHUSETTS, NORFOLK COUNTY, COMMUNITY PANEL NO. 25021C0142E & 25021C0134E, HAVING AN EFFECTIVE DATE OF JULY 17,2012.
2. THE PROJECT SITE IS ALSO LOCATED PARTLY WITHIN ZONE "X" (AREA OF MINIMAL FLOODING), ZONE A AND ZONE AE (BFE 146-147) AS SHOWN ON F.E.M.A. FLOOD INSURANCE RATE MAP FOR THE TOWN OF HOLLISTON, MASSACHUSETTS, MIDDLESEX COUNTY, COMMUNITY PANEL NO. 25017C0634E, HAVING AN EFFECTIVE DATE OF JUNE 4,2010.
3. FLOOD ZONE LINE AE WAS DERIVED FROM BASEMAP SURVEY REFERENCED IN NOTE #6.
4. WETLAND FLAGS WERE OBSERVED AND ALTERED ON VARIOUS DATES IN DECEMBER 2015, BY LEC ENVIRONMENTAL CONSULTANTS, INC.
5. WETLAND FLAGS WERE LOCATED BY ESE CONSULTANTS, INC.
6. PLANIMETRIC AND TOPOGRAPHIC FEATURES COMPILED BY ESE CONSULTANTS, INC. UTILIZING PHOTOGRAMMETRIC METHODS FROM AERIAL PHOTOGRAPHY. AERIAL PHOTOGRAPHY PERFORMED BY KEYSTONE AERIAL PHOTOGRAPHY ON APRIL 15, 2015 WITH A PHOTO SCALE OF 4.4cm GSD.
7. BANK FLAGS O-7 TO O-14 AND U-7 TO U-15 DEMARCATE AN INTERMITTENT STREAM.
8. VERNAL POOLS SHOWN ON THIS PLAN MEET THE MILLIS WETLAND BYLAW DEFINITION OF VERNAL POOL BUT HAVE NOT BEEN CERTIFIED BY NHESP.

SHAWN L. CRAWFORD
No. 48852
REGISTERED PROFESSIONAL LAND SURVEYOR
COMMONWEALTH OF MASSACHUSETTS

ESE Consultants, Inc.
134 Flanders Road
Suite 275
Westborough, MA 01581
TEL: 508-616-8129
FAX: 508-366-7778

Land Planning
Engineering
Land Surveying

REV.	DATE	DESCRIPTION	DRAWN
4	4/27/16	ADD VERNAL POOL FLAGS	
3	3/31/16	UPDATE BASEMAP FROM 2016 AERIALS AND FLOOD ZONE	
2	3/10/16	ADD BANK FLAGS	
1	2/2/16	MISC UPDATES TO BASEMAP	

PLAN OF LAND
TO ACCOMPANY
ANRAD APPLICATION
PREPARED FOR
TOLL BROTHERS INC
IN
MILLIS, MASSACHUSETTS

DATE: 1/4/16	SCALE: 1"=80'
CHECKED BY: SLC	DRAWN: SLC
JOB NO.: 3878	FILE NAME: –
REF. NO.:	
SHEET NO.: 4 OF 5	

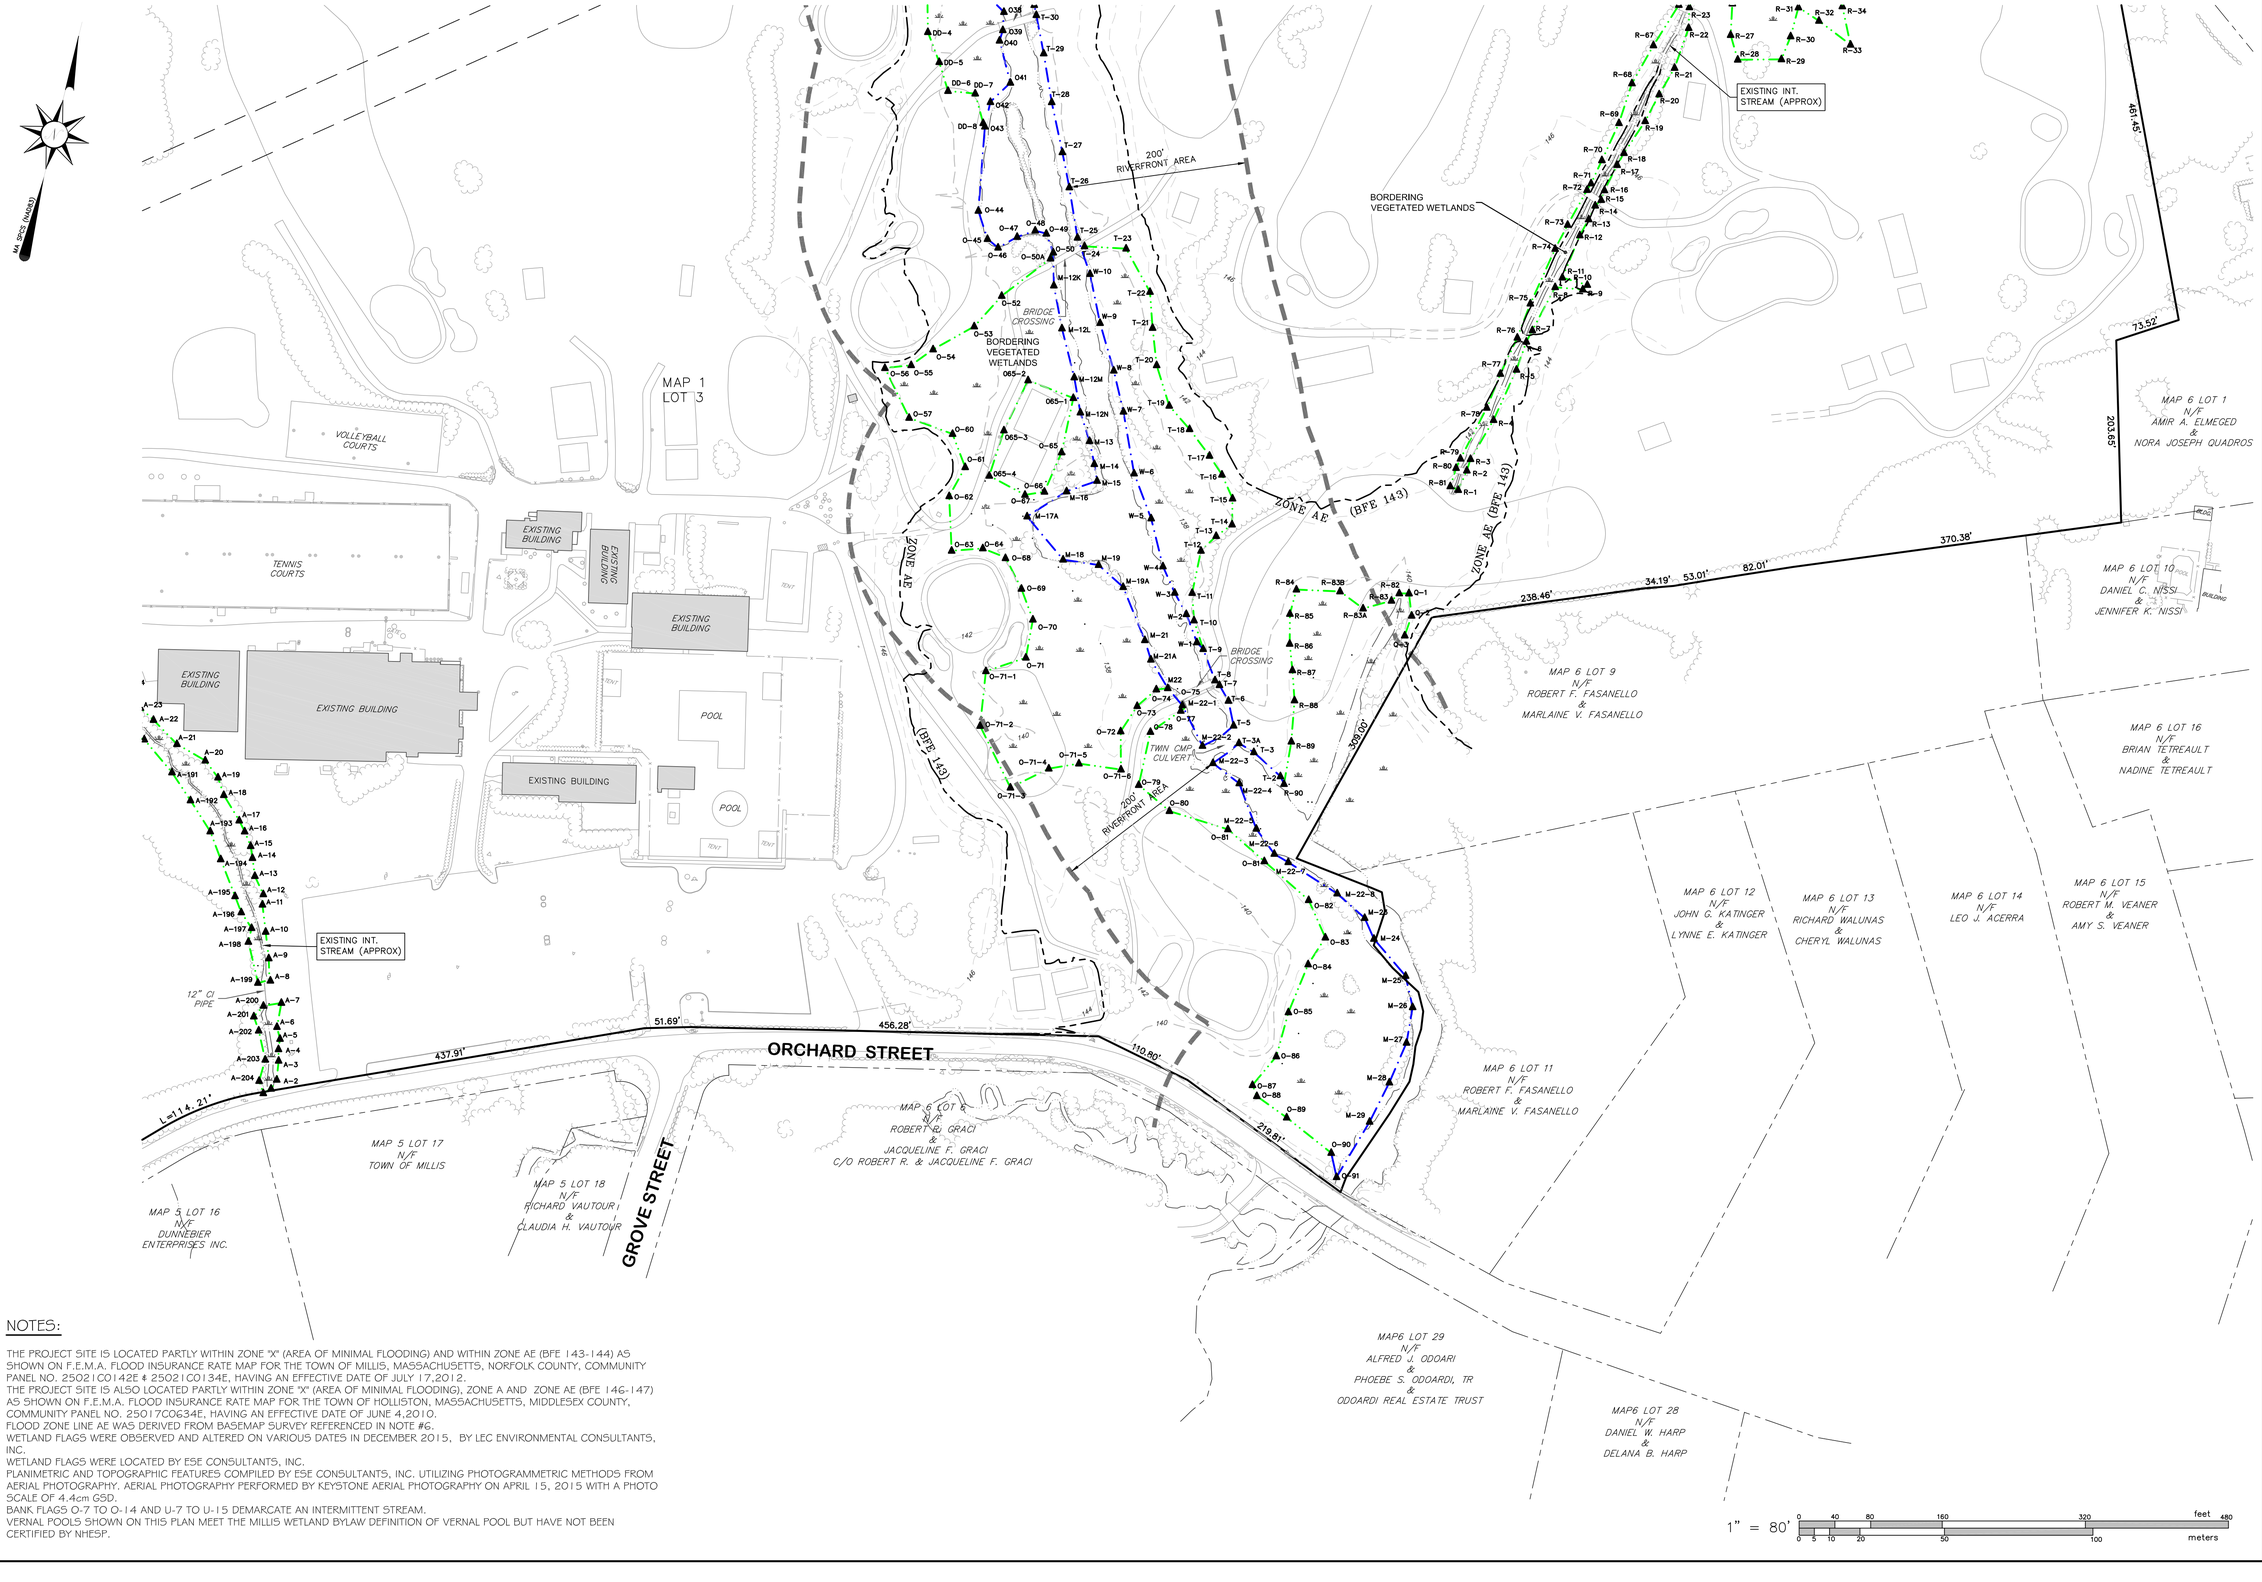

NOTES:

1. THE PROJECT SITE IS LOCATED PARTLY WITHIN ZONE "X" (AREA OF MINIMAL FLOODING) AND WITHIN ZONE AE (BFE 143-144) AS SHOWN ON F.E.M.A. FLOOD INSURANCE RATE MAP FOR THE TOWN OF MILLIS, MASSACHUSETTS, NORFOLK COUNTY, COMMUNITY PANEL NO. 25021C0142E & 25021C0134E, HAVING AN EFFECTIVE DATE OF JULY 17,2012.
2. THE PROJECT SITE IS ALSO LOCATED PARTLY WITHIN ZONE "X" (AREA OF MINIMAL FLOODING), ZONE A AND ZONE AE (BFE 146-147) AS SHOWN ON F.E.M.A. FLOOD INSURANCE RATE MAP FOR THE TOWN OF HOLLISTON, MASSACHUSETTS, MIDDLESEX COUNTY, COMMUNITY PANEL NO. 25017C0634E, HAVING AN EFFECTIVE DATE OF JUNE 4,2010.
3. FLOOD ZONE LINE AE WAS DERIVED FROM BASEMAP SURVEY REFERENCED IN NOTE #6.
4. WETLAND FLAGS WERE OBSERVED AND ALTERED ON VARIOUS DATES IN DECEMBER 2015, BY LEC ENVIRONMENTAL CONSULTANTS, INC.
5. WETLAND FLAGS WERE LOCATED BY ESE CONSULTANTS, INC.
6. PLANIMETRIC AND TOPOGRAPHIC FEATURES COMPILED BY ESE CONSULTANTS, INC. UTILIZING PHOTOGRAMMETRIC METHODS FROM AERIAL PHOTOGRAPHY. AERIAL PHOTOGRAPHY PERFORMED BY KEYSTONE AERIAL PHOTOGRAPHY ON APRIL 15, 2015 WITH A PHOTO SCALE OF 4.4cm GSD.
7. BANK FLAGS O-7 TO O-14 AND U-7 TO U-15 DEMARCATE AN INTERMITTENT STREAM.
8. VERNAL POOLS SHOWN ON THIS PLAN MEET THE MILLIS WETLAND BYLAW DEFINITION OF VERNAL POOL BUT HAVE NOT BEEN CERTIFIED BY NHESP.

COMMONWEALTH OF MASSACHUSETTS
SHAWN L. CRAWFORD
No. 49855
REGISTERED PROFESSIONAL ENGINEER

ESE Consultants, Inc.
134 Flanders Road
Suite 275
Westborough, MA 01581
TEL: 508-616-8129
FAX: 508-366-7778

Land Planning
Engineering
Land Surveying

REV.	DATE	DESCRIPTION	DRAWN
4	4/27/16	ADD VERNAL POOL FLAGS	
3	3/31/16	UPDATE BASEMAP FROM 2016 AERIALS AND FLOOD ZONE	
2	3/10/16	ADD BANK FLAGS	
1	2/2/16	MISC UPDATES TO BASEMAP	

PLAN OF LAND
TO ACCOMPANY
ANRAD APPLICATION
PREPARED FOR
TOLL BROTHERS INC
IN
MILLIS, MASSACHUSETTS

DATE: 1/4/16	SCALE: 1"=80'
CHECKED BY: SLC	DRAWN: SLC
JOB NO.: 3878	FILE NAME: –
REF. NO.:	
SHEET NO.: 5 OF 5	